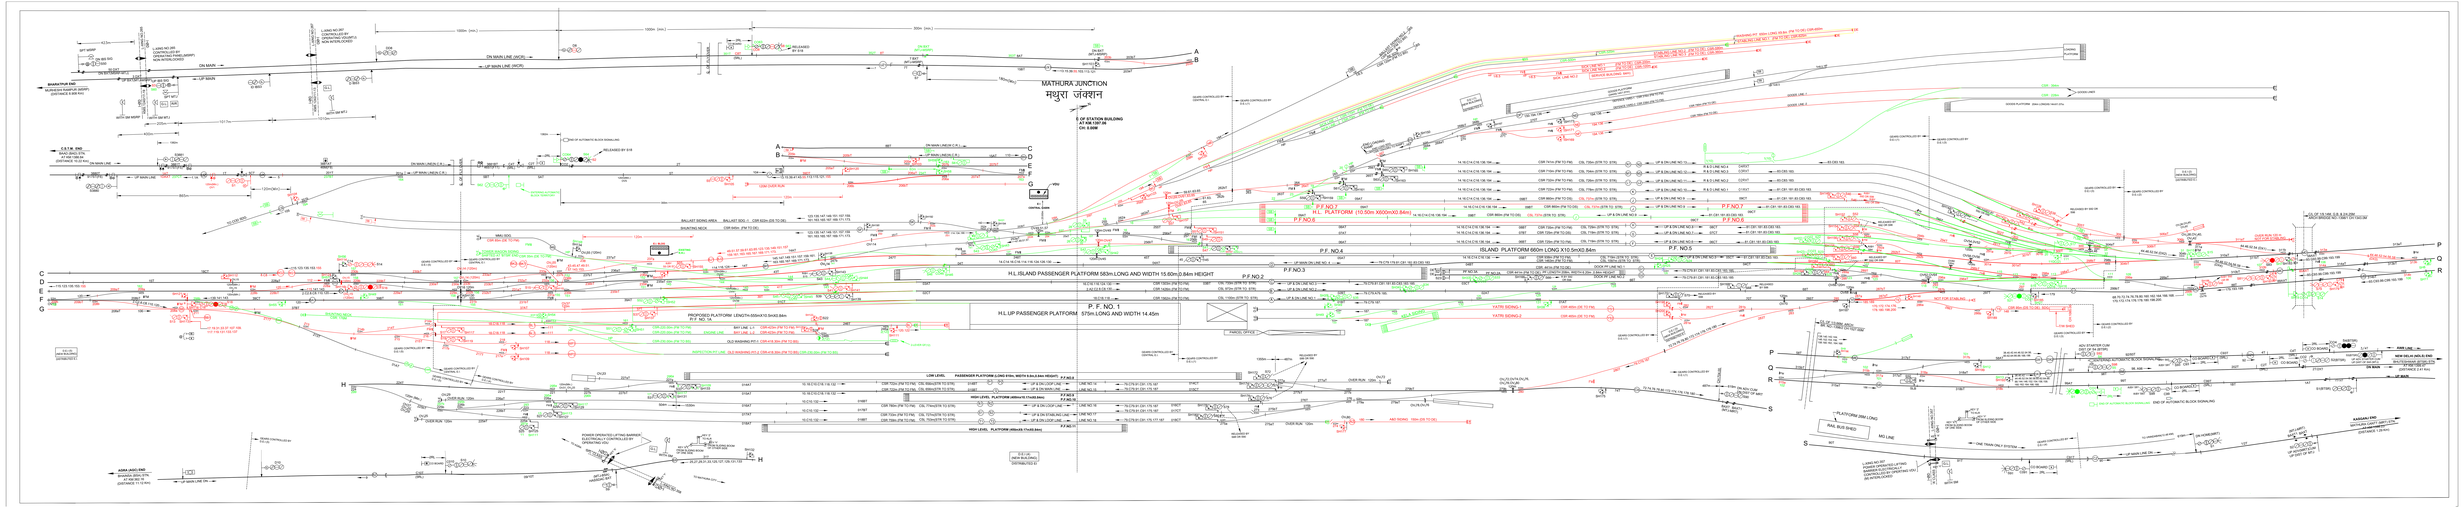
MATHURA JUNCTION
मथुरा जंक्शन
E OF STATION BUILDING
AT KM 1587.06
OK: 03/08
BHARATPUR END
MUNDUKA RAMPUR (MRP)
(DISTANCE 8.08 KM)
C.S.T.M. END
SAHU BRIDGE STN
(DISTANCE 10.22 KM)
AGRA (AGC) END
BHAGWA (BGW) STN
AT KM 991.21
(DISTANCE 15.12 KM)
DN MAIN LINE (WCR)
UP MAIN LINE (WCR)
DN MAIN
UP MAIN
DN MAIN LINE(C.R.)
UP MAIN LINE(C.R.)
H.L. ISLAND PASSENGER PLATFORM 583m LONG AND WIDTH 15.60m (0.84m HEIGHT)
P.F.NO.2
P.F.NO.3
P.F.NO.4
P.F.NO.5
ISLAND PLATFORM 660m LONG X10.5m(0.84m)
P.F.NO.7
H.L. PLATFORM (10.50m X600m(0.84m)
P.F.NO.6
H.L. UP PASSENGER PLATFORM 575m LONG AND WIDTH 14.45m
P. F. NO. 1
PROPOSED PLATFORM LENGTH-550M X10.5M(0.84m)
P.F. NO. 14
LOW LEVEL PASSENGER PLATFORM (LONG 510m, WIDTH 9.00,0.84m HEIGHT)
P.F.NO.15
HIGH LEVEL PLATFORM (480mX8.17m(0.84m)
P.F.NO.16
HIGH LEVEL PLATFORM (480mX8.17m(0.84m)
P.F.NO.17
YATRI SIDING-1
YATRI SIDING-2
PARCEL OFFICE
SIDING CONTROLLED BY
DRIVER CONTROLLED BY
SIGNAL CONTROLLED BY
SIDING PLATFORM 294m LONG
RAIL BUS SHED
MG LINE
ONE TRAIN ONLY SYSTEM
NEW DELHI (NDL) END
BHAGWAN END
(DISTANCE 2.41 KM)
UP MAIN
DN MAIN
AWS STARTER COM
(NOT OF IN AT STN)
AWS STARTER COM
(NOT OF IN AT STN)
END OF AUTOMATIC BLOCK SIGNALING
DROP AUTOMATIC BLOCK SIGNALING
NOT CONNECTED
NOT CONNECTED
ABS TRAIN DETECTION
(DISTANCE 0.00 KM)
ABS TRAIN DETECTION
(DISTANCE 0.00 KM)
POWER OPERATED LIFTING BARRIER
ELECTRICALLY CONTROLLED BY
DRIVER FROM ABS
ABS TRAIN DETECTION
(DISTANCE 0.00 KM)